Exhibit "J"

PESCADERO RECLAMATION DISTRICT Nº 2058

TYPICAL DITCH CROSSING

SCALE — 1/2" = 1'

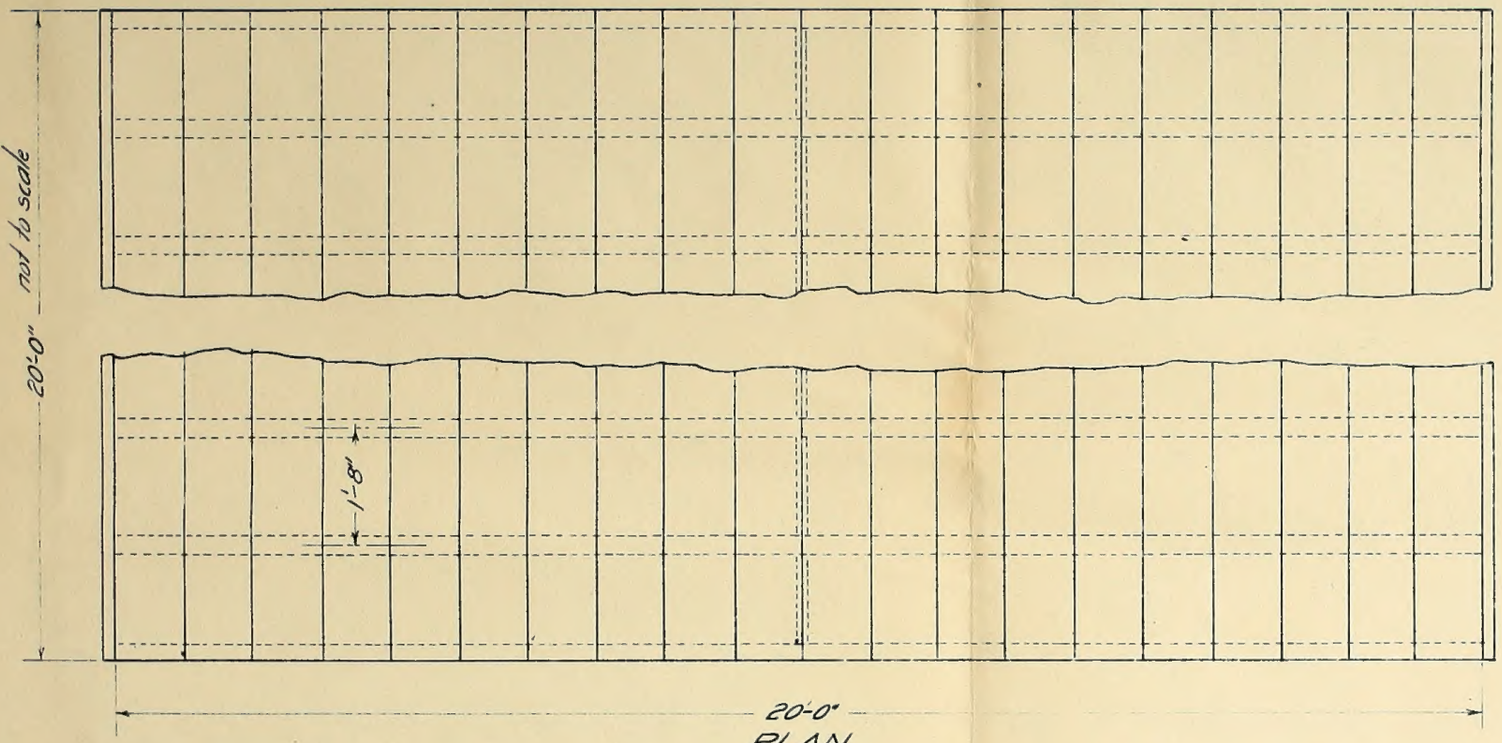

PLAN

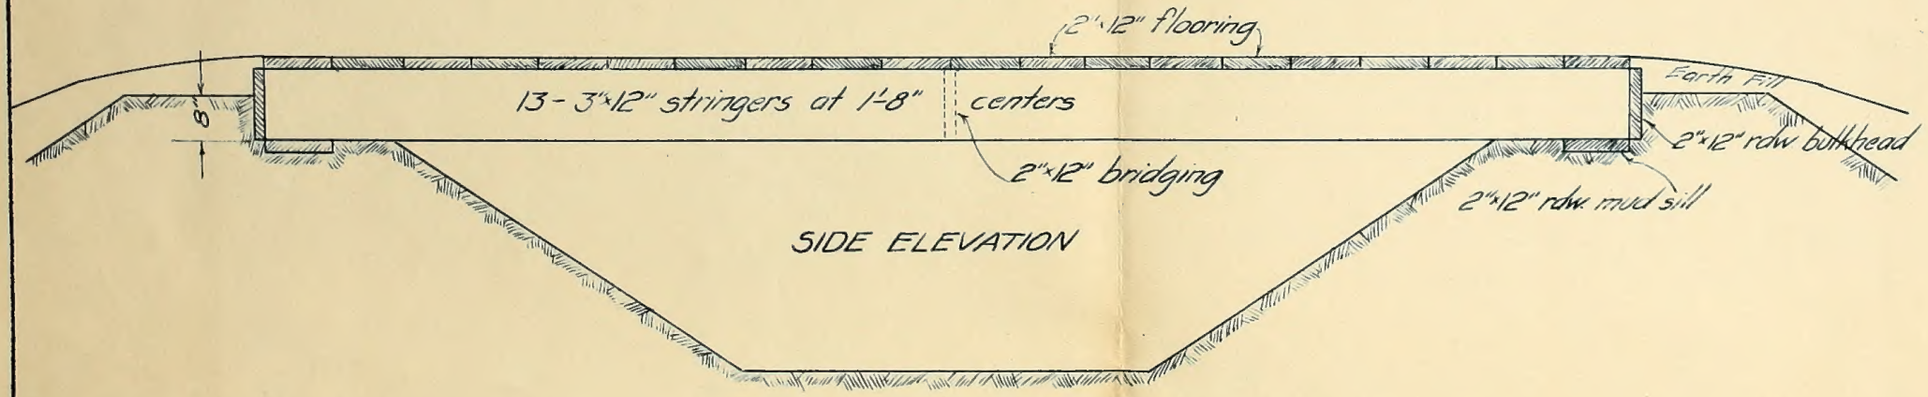

SIDE ELEVATION

LUMBER ORDER

NAME	SECTION	PIECES
Mud sills (rdw)	2"x12"	2-20'
Bulkheads (rdw)	2"x12"	2-20'
Stringers	3"x12"	13-20'
Bridging	2"x12"	2-1-3 3/8"
"	2"x12"	10-1'-5"
Flooring	2"x12"	20-20'

Digitized by the Internet Archive
in 2013

http://archive.org/details/pescaderoreclama00unse_29

1966.X-326.001